Alternatives C3a/b Direct Impacts

Environmental Impact Statement

Alternatives C3a/b: Relocate Runway 10R/28L 702 Feet to the South

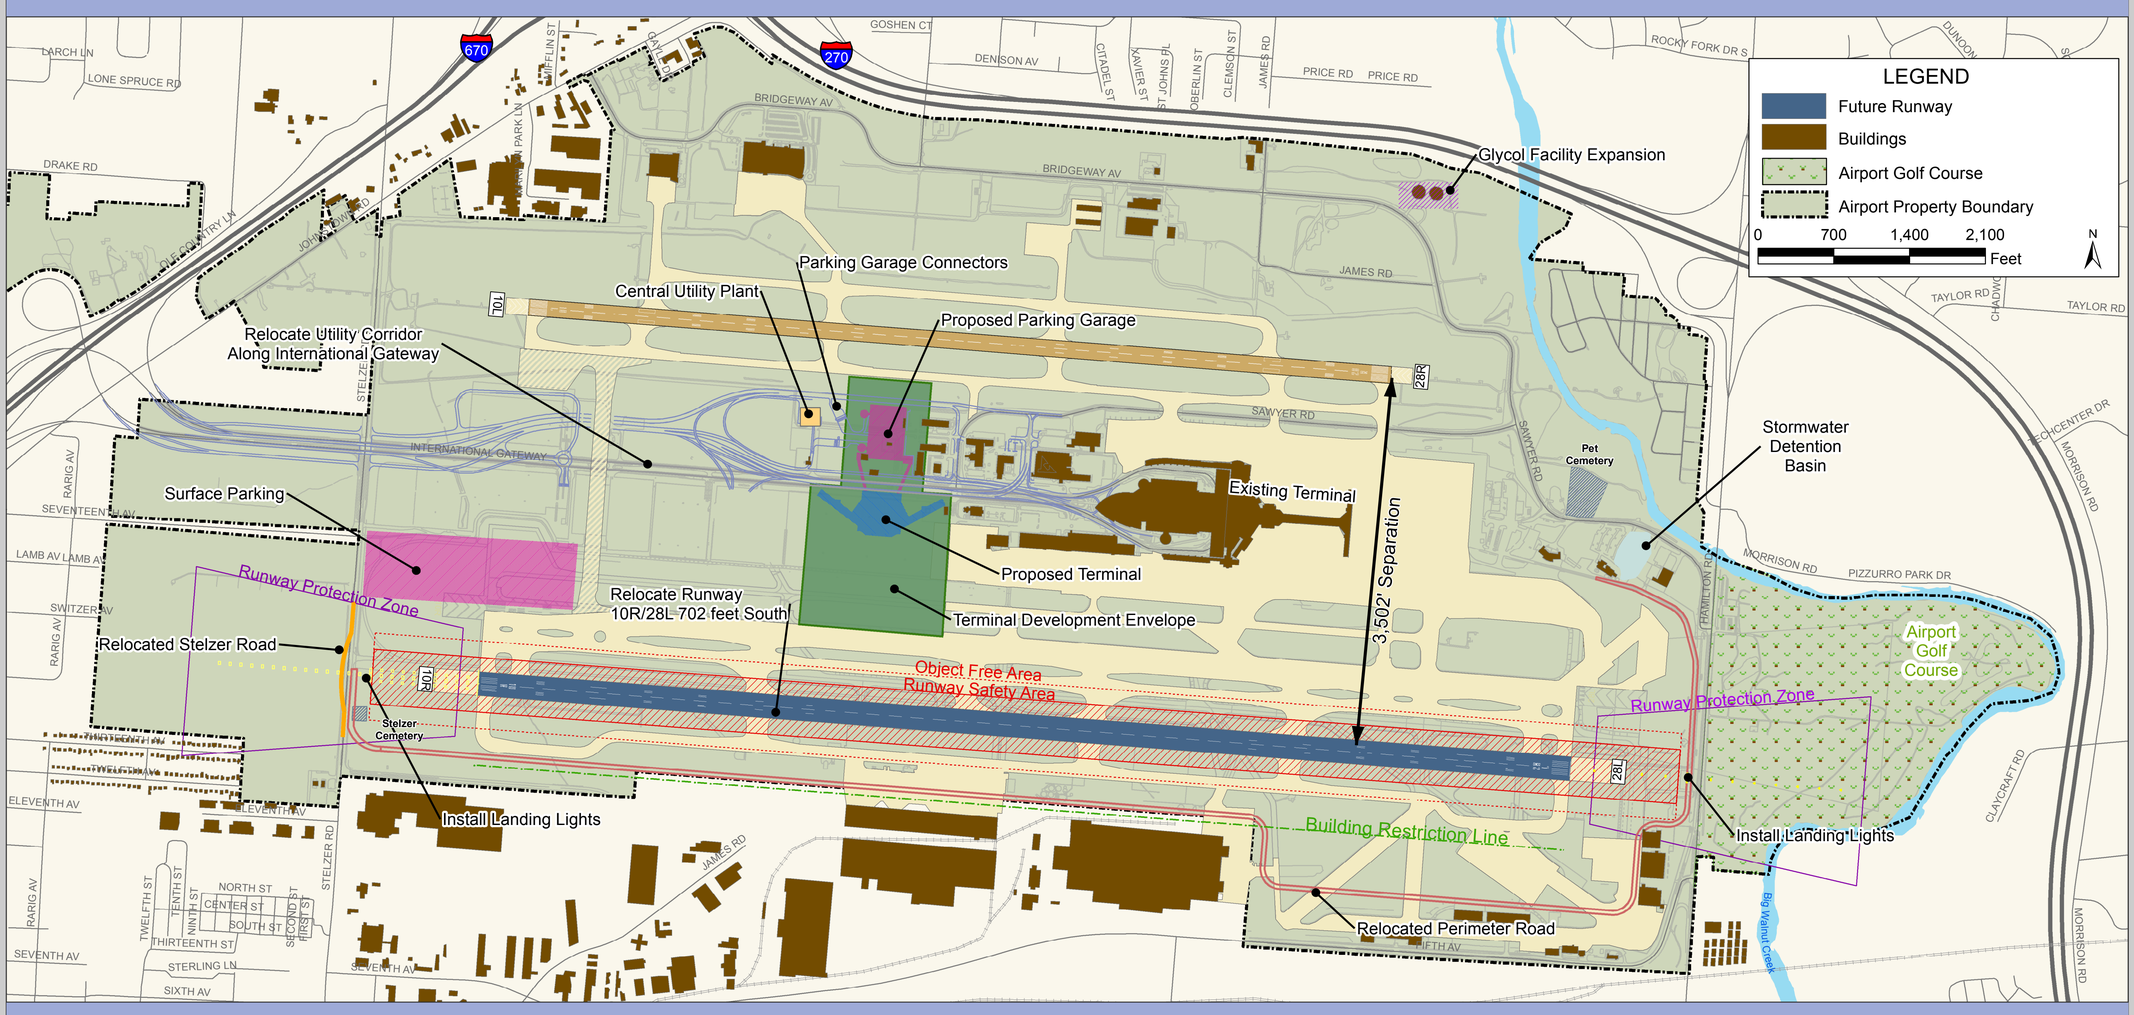

Alternatives C3a/b: Relocate Runway 10R/28L 702 Feet to the South
Impacts to Existing Facilities and Resources

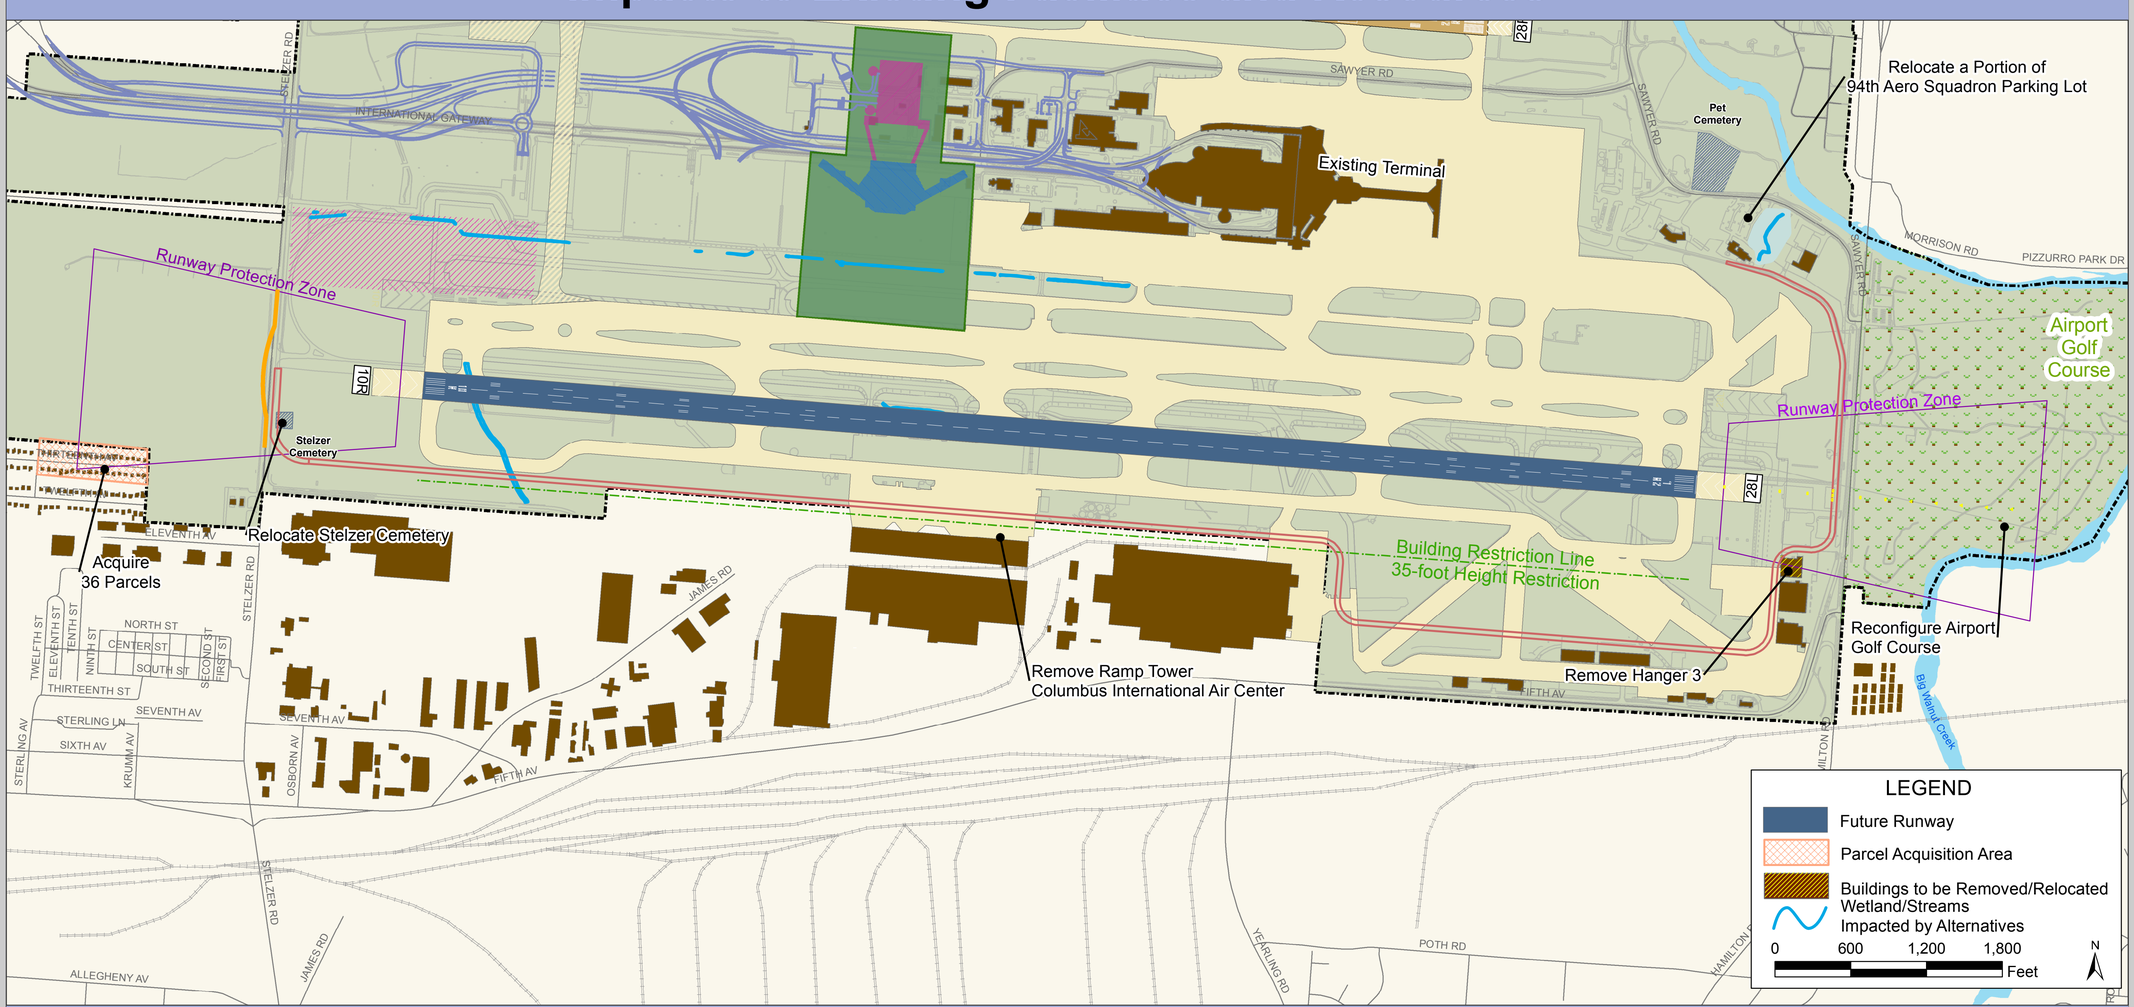

NOTE: Alternatives C3a and C3b have the same physical layout and impacts

Landrum&Brown 6/4/08
Filename: P:\CMH\GIS_EIS_P150\MXD\BOARDS\061108Workshop\Alternative C3a_b and Direct Impacts.mxd